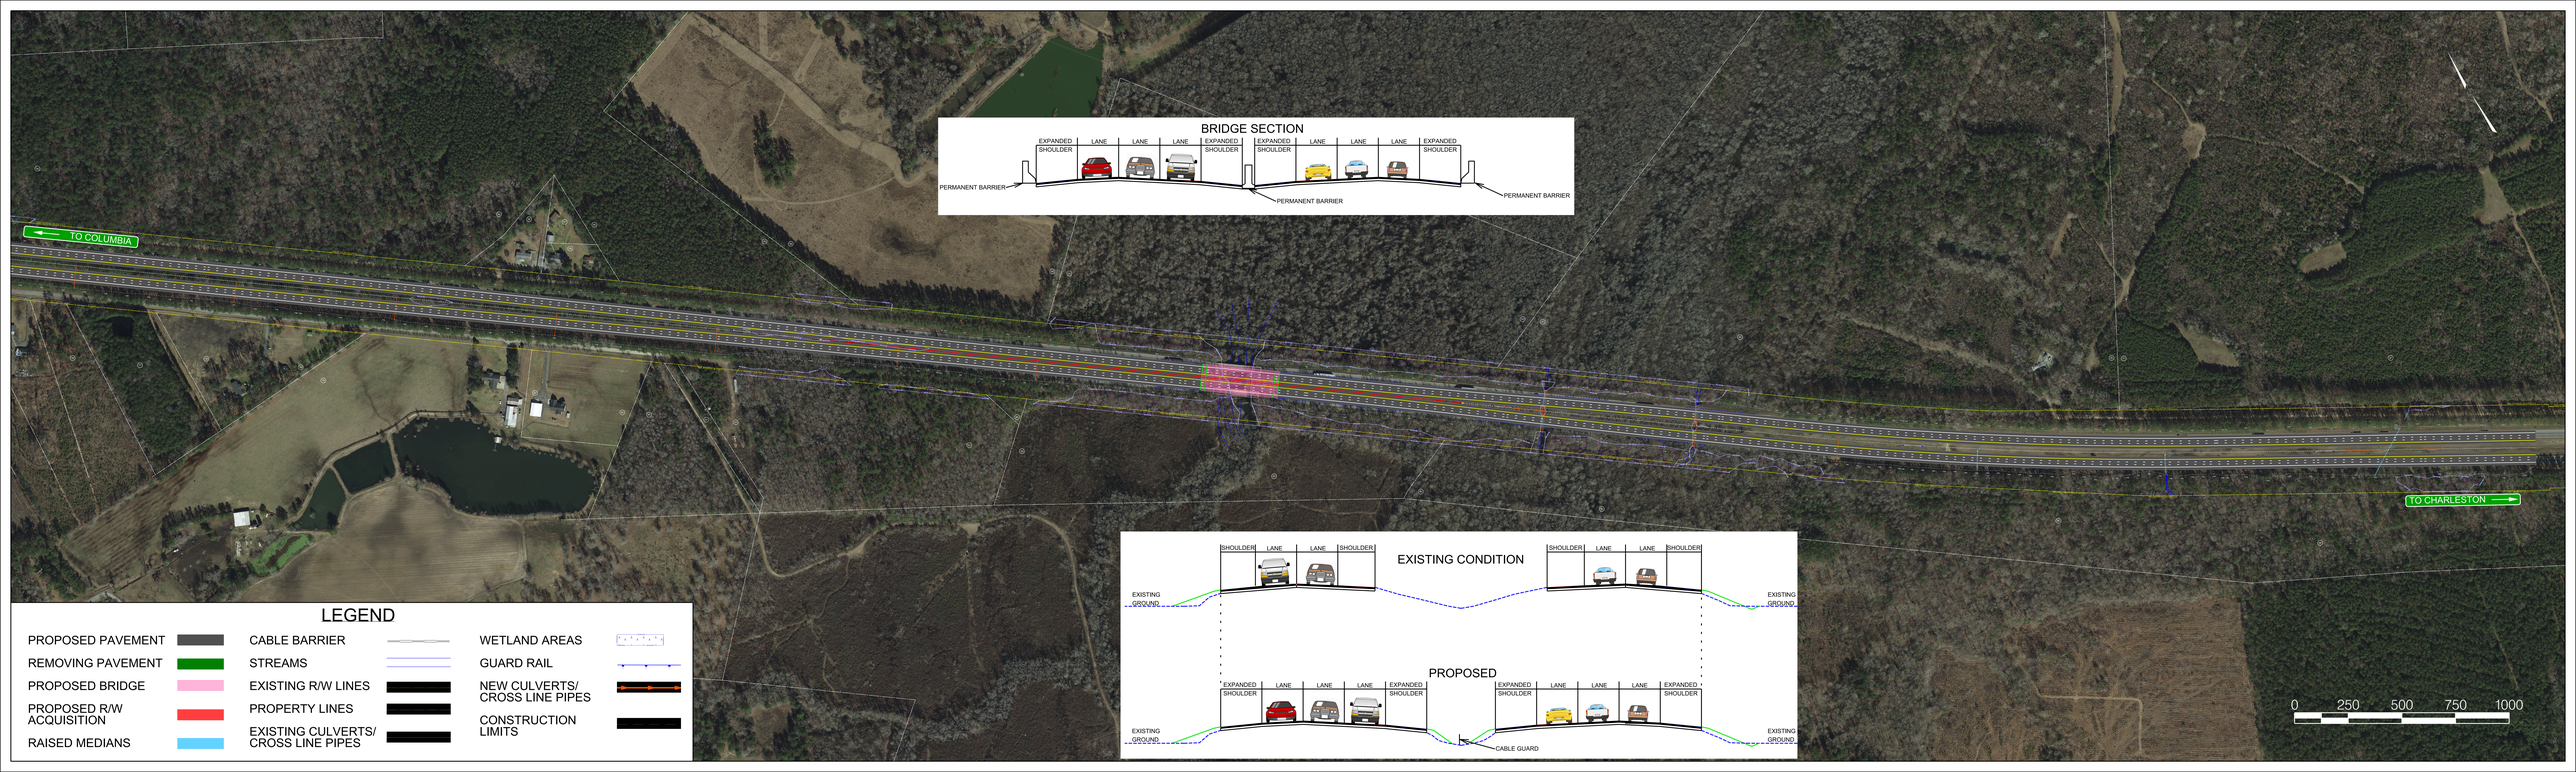

LEGEND

PROPOSED PAVEMENT	CABLE BARRIER	WETLAND AREAS
REMOVING PAVEMENT	STREAMS	GUARD RAIL
PROPOSED BRIDGE	EXISTING R/W LINES	NEW CULVERTS/ CROSS LINE PIPES
PROPOSED R/W ACQUISITION	PROPERTY LINES	CONSTRUCTION LIMITS
RAISED MEDIANS	EXISTING CULVERTS/ CROSS LINE PIPES	